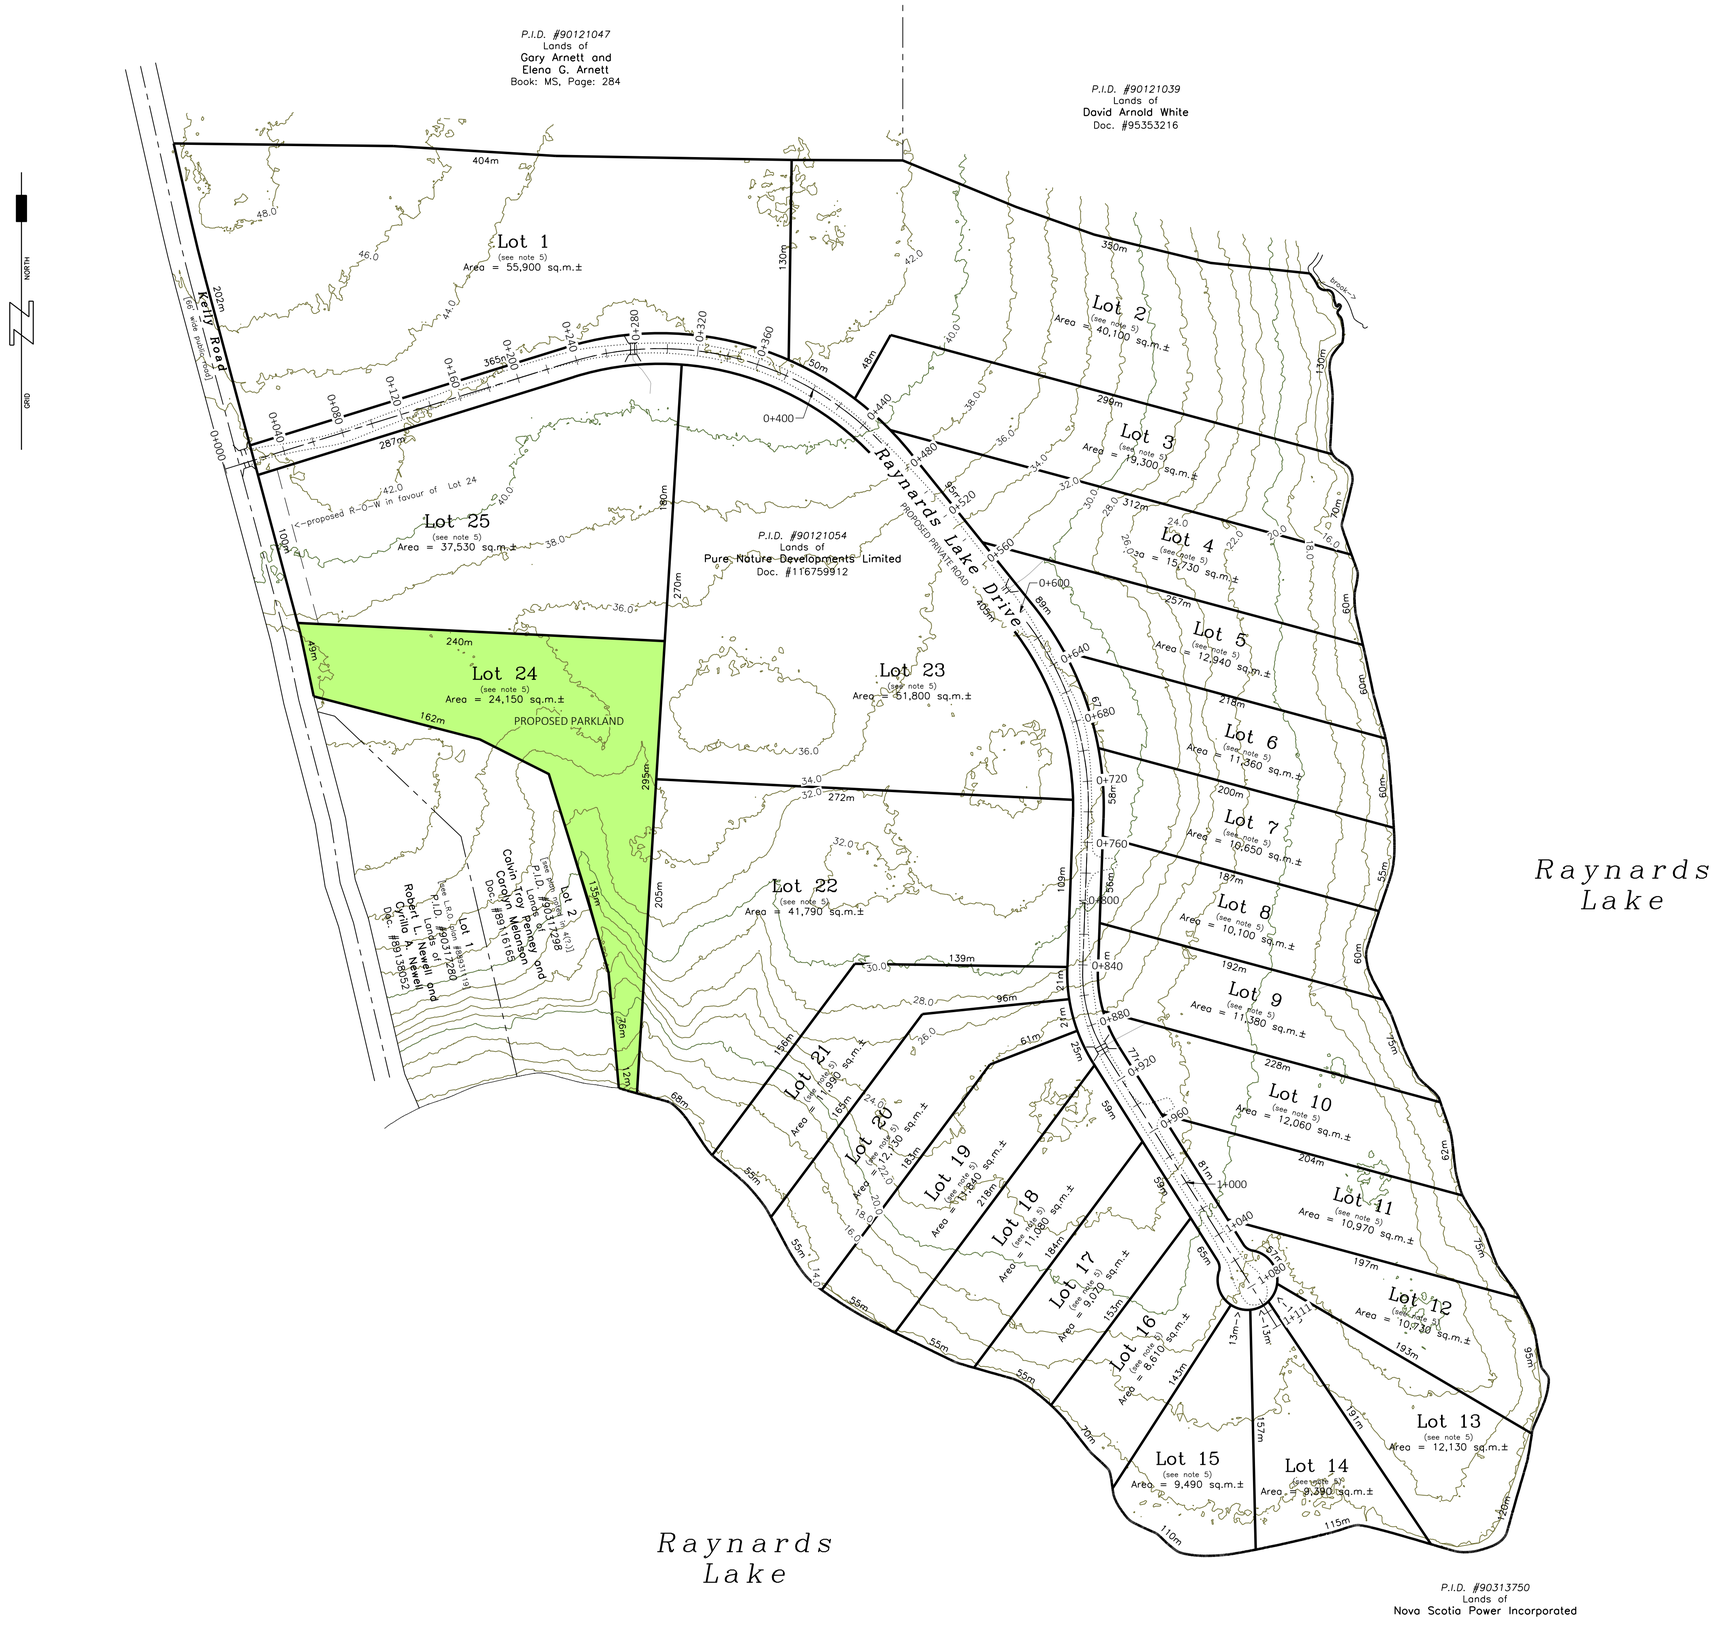

NOTES:

(1.) ALL GRID COORDINATES SHOWN HEREON WERE DERIVED FROM THE NOVA SCOTIA COORDINATE REFERENCING SYSTEM BASED ON THE NOVA SCOTIA 3° MODIFIED TRANSVERSE MERCATOR PROJECTION, ZONE 5, CENTRAL MERIDIAN 64°-30' WEST LONGITUDE. THE HORIZONTAL REFERENCE FRAME USED HEREON IS BASED ON THE NORTH AMERICAN DATUM OF 1983 (CSRS), EPOCH 2010.0 (G.N.S.S. OBSERVATIONS).

(2.) ALL ELEVATIONS SHOWN HEREON ARE REFERRED TO CANADIAN GEODETIC VERTICAL DATUM OF 2013. ELEVATION DATA WAS GENERATED USING LIDAR FILES PROVIDED BY GOVERNMENT OF NOVA SCOTIA VIA DATA LOCATOR – ELEVATION EXPLORER WEBSITE.

(3.) ALL DIMENSIONS SHOWN HEREON ARE METRIC UNITS UNLESS OTHERWISE STATED.

(4.) CONTOUR INTERVAL IS 2.0 METRES.

REVISIONS / STAMP:

REGISTERED PROFESSIONAL ENGINEER
K. R. T. Bower
9855
PROVINCE OF NOVA SCOTIA

NO.	DESCRIPTION	DATE
A	ISSUED PRELIMINARY	DEC. 8, 2020
B	REVISED CONCEPT PLAN	DEC. 21, 2020
C	REVISED CONCEPT PLAN	FEB. 4, 2021

Acker & Doucette Surveying Inc.
Nova Scotia Land Surveyors & Professional Engineers

Yarmouth County Office
P.O. Box 64 Tusket
Nova Scotia, B0W 3M0
phone: (902) 648-2186
fax: (902) 648-0185
www.adsurveying.ca

Shelburne County Office
P.O. Box 367 Shelburne
Nova Scotia, B0T 1W0
phone: (902) 875-2110
fax: (902) 648-0185
info@adsurveying.ca

CLIENT:
PURE NATURE DEVELOPMENTS LIMITED

SITE:
PROPOSED SUBDIVISION: LOTS 1 TO 25 incl.;
RAYNARDS LAKE DRIVE (PRIVATE ROAD), CARLETON, YARMOUTH CO., NOVA SCOTIA

TITLE:
CONCEPT PLAN:
PROPOSED SUBDIVISION - RAYNARDS LAKE

DATE:	DRAWN BY:
FEBRUARY 4, 2021	K. R. T. B.
SCALE: 1 : 2000 (metric)	CHECKED BY:

PROJECT NO.: 223-20

SHEET NO.: C–101

REVISION: C